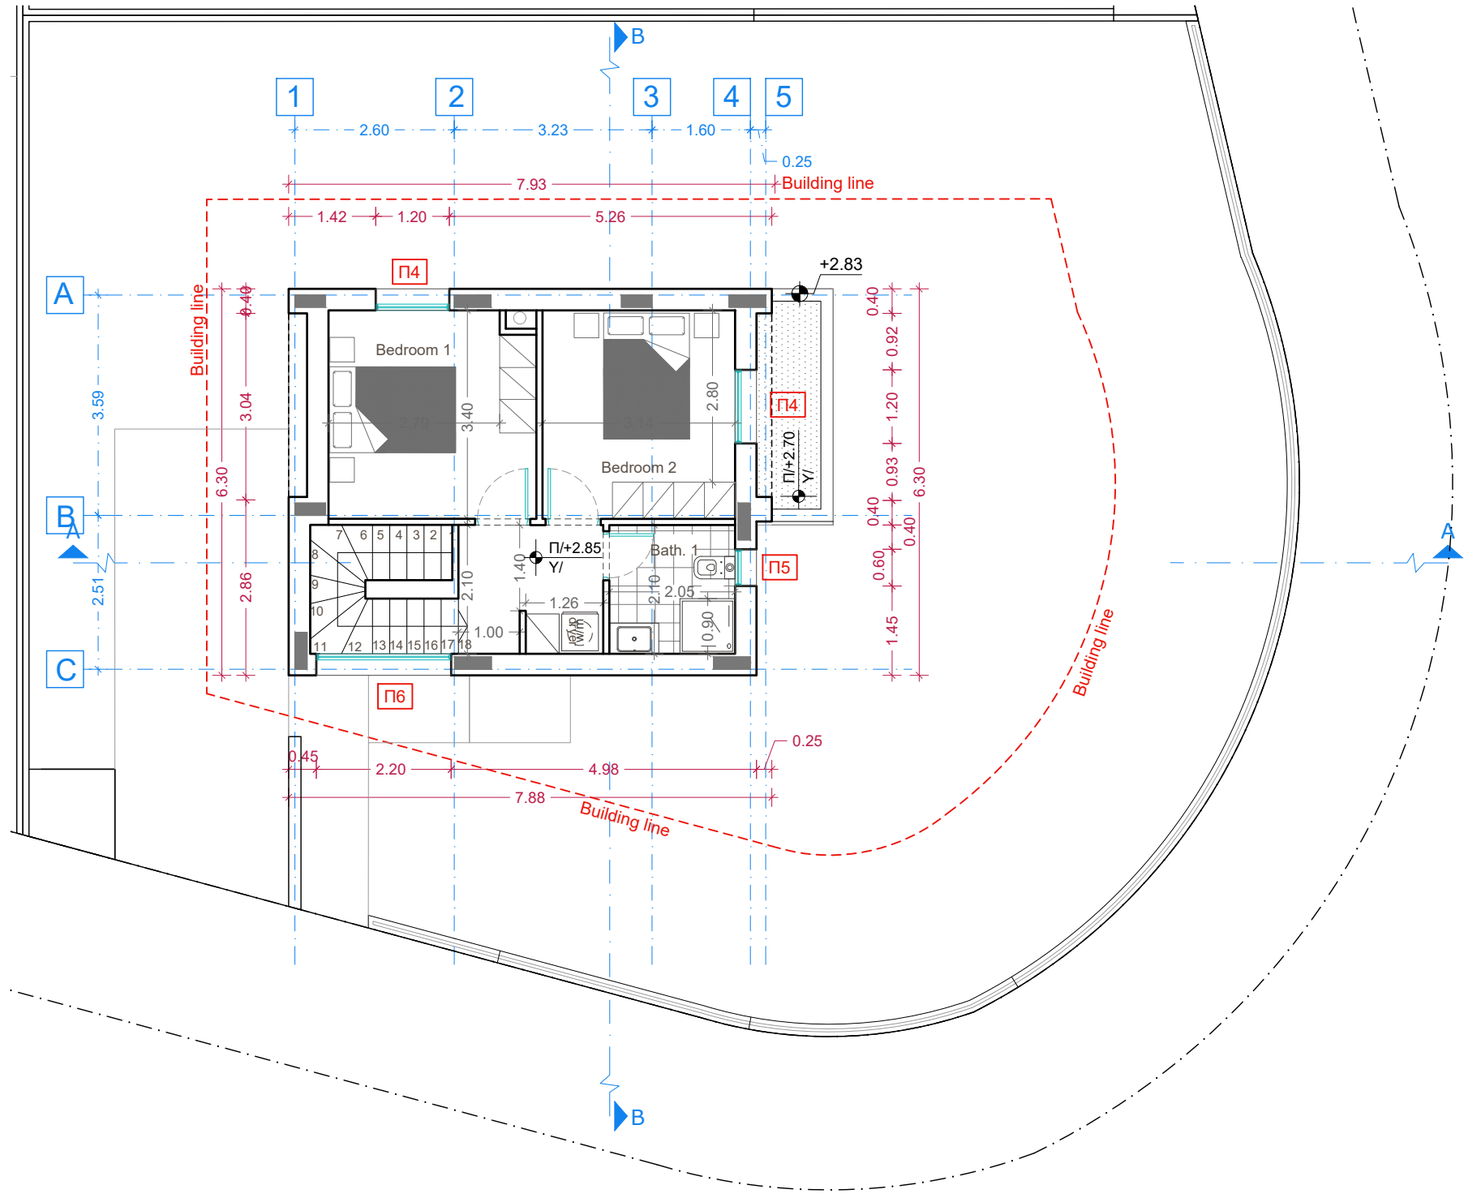

NOTES

Suggested altitudes

Existing altitudes

Rwp.	Rain Water Pipe
Refr.	Refrigerator
oven & m/w	Oven & microwave
d/w	Dish washer
w/m & d/m	Washing machine & Dryer machine
C	Cooker / hood
Trash.	Trash Bin Area
	Mechanical Ventilation

MATERIALS

	Grass
	Soil
	Tiles
	Concrete
	Roof Slab

STUDY / DESIGN

PANAGIOTIS KOUNTOURETIS

EMPLOYER	LOCATION
S.E.S HOLDINGS LIMITED	TRIMIKLINI, LIMASSOL

TITLE	PROJECT CODE
FIRST FLOOR PLAN RESIDENCE 3	EXT06- LIM - 2023 (PLOT:1250)

Drawing No.	SCALE	STAGE
DWG.7-3	1:100	CONSTRUCTION DRAWINGS

Date	Revision	Drawn by

SIGNATURE / STAMP